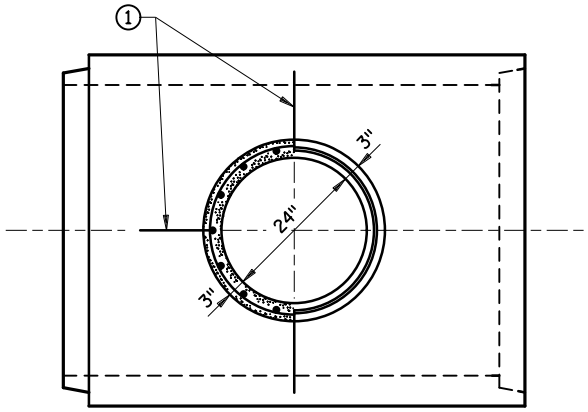

TOP VIEW

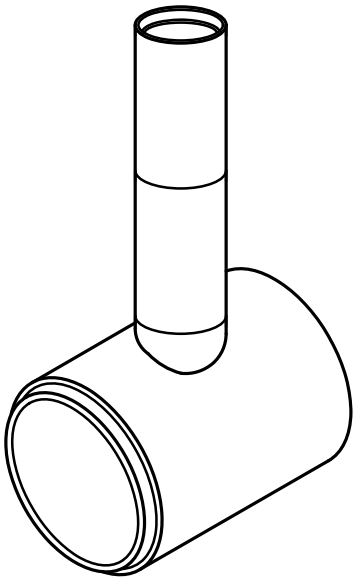

PERSPECTIVE VIEW

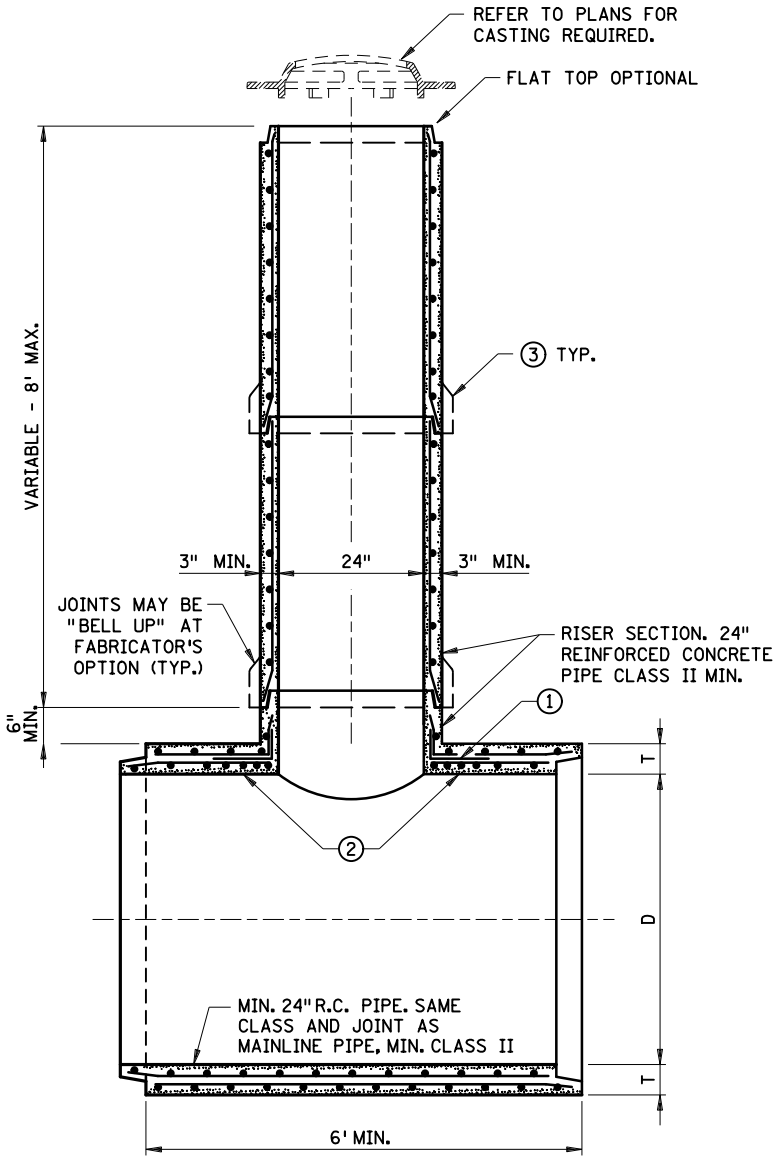

SECTIONAL VIEW

NOTES:

1. WHEN FABRICATED AS A SINGLE UNIT, PLACE 4 EQUALLY SPACED NO. 3 X 24" BARS OR WELDED WIRE REINFORCEMENT (WWR) OF EQUIVALENT AREA IN THE LOCATION SHOWN. WHEN NOT FABRICATED AS A SINGLE UNIT, CUT, BEND, OVERLAP AND FASTEN THE EXISTING WWR IN THE TRUNK LINE PIPE TO THE WWR OF THE BRANCH CONNECTION PRIOR TO MORTARING THE PIECES TOGETHER.
2. REPLACE CUT CIRCUMFERENTIAL REINFORCEMENT IN MAINLINE PIPE, HALF EACH SIDE OF OPENING.
3. OPTIONAL BELL AND GASKET JOINT IN ACCORDANCE WITH STANDARD PLATE 3006.

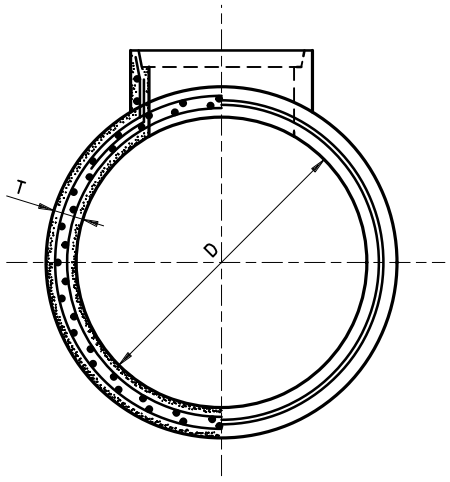

END VIEW

DESIGN I

APPROVED 09-30-2022 STATE DESIGN ENGINEER	STATE OF MINNESOTA DEPARTMENT OF TRANSPORTATION **TEE CATCH BASIN** SECTIONAL CONCRETE PIPE	SPECIFICATION REFERENCE 2506	STANDARD PLATE NO. **4008F**